FilmL.A., Inc.
6255 W Sunset Blvd, 12th Floor
Hollywood, CA 90028
t: (213)977-8600 - f: (213)977-8601
www.filmla.com

Summary Information

Permit No: F00142048-A **Type of Permit:** FILMING **Release Date:** 09/10/2018

Production Company CBS CORPORATION

Insured Company Name CBS CORPORATION
Contact Phone No. 1 323-956-2200
Contact Phone No. 2
Fax
Address 4024 RADFORD AVE
STUDIO CITY, California 91608

Production Title UNBELIEVABLE

Type of Production TV Drama

Producer John Vohlers

Director Lisa Cholodenko

1st AD Ben Scissors

Production Manager Skip Beaudine

FilmL.A. Coordinator Hans Groszkruger

Location Manager Jared Kurt
Primary Phone Mobile - (323) 960 3410
Secondary Phone

Location Assistant n/a n/a
Primary Phone Mobile - (323) 960 3410
Secondary Phone

Fees

LA CITY DEPT OF REC AND PARKS PARK MONITOR FEE	$228.00
LA CITY DEPT OF REC AND PARKS CREW PARKING 16 VEHICLES AND UP	$300.00
LA CITY DEPT OF REC AND PARKS MONITOR REPORTING FEE	$152.00

Total Permit Fee $680.00

Number of Locations 1

NOT A PERMIT

FilmL.A., Inc.
6255 W Sunset Blvd, 12th Floor
Hollywood, CA 90028
t: (213)977-8600 - f: (213)977-8601
www.filmla.com

Summary Information — Location

Permit Number	F00142048-A	**Location Manager**	Jared Kurt
Production Company	CBS CORPORATION	Primary Phone	Mobile - (323) 960 3410
Insured Company	CBS CORPORATION	Secondary Phone	
Production Title	UNBELIEVABLE		

Location Address Chandler Bl, Woodman Av - Van Nuys Bl, Los Angeles, CA 91411

Location Type Grid

Film Dates 9/10/2018 - 9/10/2018 07:00 - 22:00 1 day

Open or Closed to the Public Open

Generic Conditions
Must Maintain 5' Clearance on Sidewalks/Walkways
No cast or crew parking on area streets
Number of uniformed officers listed on the permit is a minimum requirement. Permittee remains responsible for deploying a sufficient number of uniformed officers to provide traffic and crowd control to ensure the safety of the film crew and the public.
Traffic control must be done in accordance w/MUTCD
Traffic Officers Required
Uniformed officers shall have a copy of the film permit in their possession and are required to confirm that all traffic control signage devices are in place.

Please see attached documents
Chandler Blvd btwn Woodman Ave & 150ft West of Hazeltine ave NS curb - Unbelievable.pdf
CCE08092018_0001.pdf

Equipment on Location

Type	Quantity
5 Ton Truck	5
Catering Truck	75
Condors	1
Cranes	3
Cube Trucks	2
Generator	1
Honey Wagons	1
Picture vehicles	30
Portable restrooms	1
Process Trailer	1
Scissor Lifts	1
Semi Trucks	5
Stakebed Trucks	5

Personnel on Location

Type	Quantity
Cast	5
Crew	75
Extras	30
Off-Duty/Retired LAPD Officer(s)	4
Spot Check	1

NOT A PERMIT

FilmL.A., Inc.
6255 W Sunset Blvd, 12th Floor
Hollywood, CA 90028
t: (213)977-8600 - f: (213)977-8601
www.filmla.com

Summary Information — Location

Permit Number F00142048-A
Production Company CBS CORPORATION
Insured Company CBS CORPORATION
Production Title UNBELIEVABLE

Location Manager Jared Kurt
Primary Phone Mobile - (323) 960 3410
Secondary Phone

Trailers	3
Vans	4

Filming Activities Atmospheric Smoke Effects; Exterior Dialogue; Intermittent pedestrian control; Intermittent traffic control - 2 minutes standard; Process Trailer; 15 picture car. Talent pulls over, gets out of car and grabs bike off roof rack and rides bicycle. 2 minute ITC/IPC. Camera & equipment on sticks & on car. ; running shots w: process trailer - Camera in median & on sidewalk; A LOT OF THE SCENE IS AT Hazeltine Ave & Chandler blvd ; street lighting engineer to control traffic signal ;

Jurisdiction **Political:** Los Angeles City - Council District 03 **Police:** Los Angeles Police Department **Fire:** Los Angeles City

Approvals LOS ANGELES CITY DEPARTMENT OF REC & PARKS - FILM OFFICE Nicole Robottom

Coordinator Note PRODUCTION MAY NOT ENTER INTERSECTION ON A RED LIGHT

Coordinator Note Film Shoot Date: Monday September 10 9am - 3pm Location: Chandler Bl & Hazeltine Av Provide 1 (one) Traffic Signal Electrician to manually control traffic signals during film production. Hours on Monday 9/10 from 8:30am to 3:30pm On site contact: Jared Kurt 818.636.8129 CBS - Unbelievable

Coordinator Note RIDER A - ADDS CREW PARKING

Parking

Base Camp Location Type : Other Location — 14115 Magnolia Blvd, Van Nuys, CA, 91401

Crew Parking Location Type : Other Location — VAN NUYS/SHERMAN OAKS RECREATION CENTER 14201 Huston St, Los Angeles, CA, 91423

Parking Notes
Church of the Chimes
crew parking/catering at van nuys sherman oaks park. 9/10; 0500-2200 hours.
park monitor required. 9/10; 0500-0900 hours & 2000-2200 hours.
MUST KEEP CLEAR OF RESIDENTS WITHIN 200' OF PARKING LOT

NOT A PERMIT

Permit #F001420484A

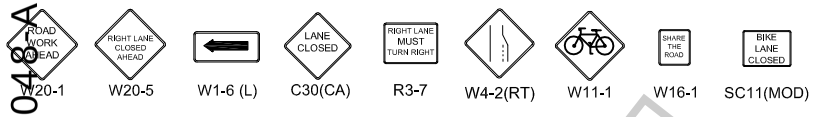

Ⓢ TRAFFIC SIGNAL
● TRAFFIC CONE
TYPE I W/ SIGN
HIGH LEVEL WARNING DEVICE

ALL TRAFFIC CONTROL WILL BE INSTALLED TO MEET OR EXCEED THE LATEST CA-MUTCD MINIMUM REQUIREMENTS

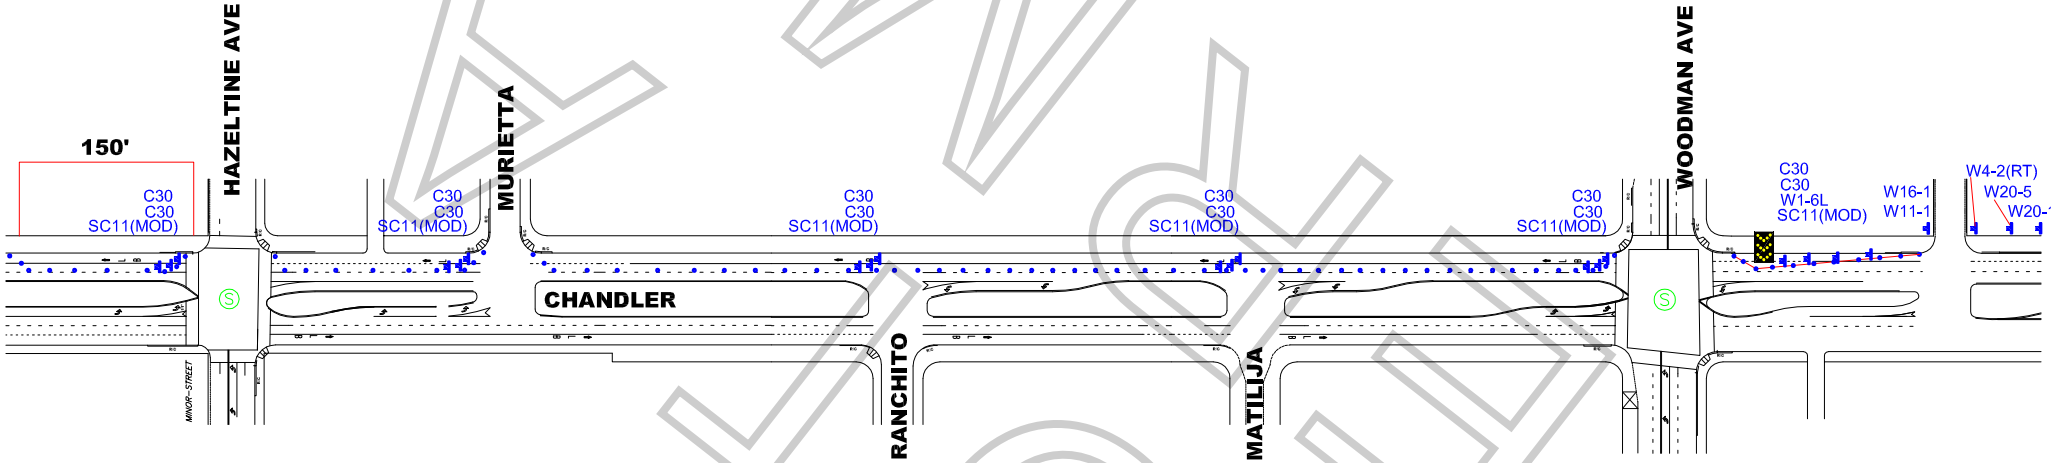

WORK ZONE TRAFFIC CONTROL PLAN
GENERAL NOTES

1. DATE/TIME: 9-10-18 FROM 09:00 HOURS TO 15:00 HOURS.

2. ALL SIGNING, STRIPING, AND TRAFFIC CONTROL DEVICES SHALL CONFORM TO THE (CURRENT) STATE OF CALIFORNIA DEPARTMENT OF TRANSPORTATION (CALTRANS) STANDARD PLANS AND STANDARD SPECIFICATIONS, CALIFORNIA MUTCD, AND ANY ADDENDUMS THERETO, AND AS SHOWN ON THESE PLANS, SYMBOLS AND ABBREVIATIONS USED ARE SHOWN ON CALTRANS STANDARD PLANS.
3. THERE WILL BE NO INTERFERENCE WITH TRAFFIC SIGNALS OR CROSSWALKS.
4. CONES WILL BE 28" MINIMUM HEIGHT AND HAVE REFLECTORIZED SLEEVES FOR NIGHT WORK.
5. POLICE WILL DIRECT TRAFFIC IF NECESSARY.

TCP FOR: UNBELIEVABLE

LOCATION: NORTH SIDE CURB & ADJ - VANOWEN
FROM WOODMAN AVE TO 150' WEST OF HAZELTINE AVE
NORTH HOLLYWOOD, CALIFORNIA

CONTACT: DAVE STANLEY
OFFICE# 323.579.1171

JCL TRAFFIC SERVICES
(213) 622-9775
C31-CA Lic # 805357

DATE	REVISIONS	DRAFTER: MARIO MENJIVAR
		SCALE: N.T.S.
		FILM LA: HG

FINAL COPY

Appointment of Stanley Production Services
As Authorized Agent and Representative

I certify that I am a representative of CBS Corporation ("Principal") and am authorized to enter into binding contractual agreements on its behalf. I further certify that I am authorized by Principal to appoint other representatives and agents for Principal and to give such representatives and agents authority to enter into and bind Principal to agreements relating to the issuance of and compliance with location film (e.g. theatrical, television, commercial and other motion. picture filming) and still photographic permits, including the permits themselves and any riders to such permits. Acting on behalf of Principal in my capacity as its authorized representative, I appoint Stanley Production Services and it employees and agents SPS as Principal's authorized representatives and agents to apply for location film (e.g. theatrical, television, commercial and other motion. picture filming) and still photographic permits on behalf of Principal through FilmLA, Inc. for any city, county or through any other jurisdictions where FilmLA, Inc. operates, to negotiate, discuss, accept, modify, agree to and bind Principal to the terms and conditions of such permits (including all restrictions and/or community guidelines applicable to any such permit); and to execute such permits on behalf of Principal. Principal understands, acknowledges and agrees that it (and/or its insurer) remains responsible and liable for all obligations imposed by or incidental to any permit or rider issued to Principal signed by any employee or agent of (including any coordinator, runner or messenger used by) SPS Principal further agrees to comply with the terms and conditions of any such permits and hereby appoint SPS as an authorized representative to facilitate compliance with such terms and conditions following issuance of any such permits and to enter into agreements for Principal with respect thereto. Any person, agency, entity, or organization (including FilmLA, Inc. and any city, county or other jurisdictions where FilmLA, Inc. operates) may rely upon this appointment and need not obtain further authorization for any act described herein. An original or faxed copy of this appointment shall be sufficient, and may be treated as an original for your purposes. The appointment may be revoked by Principal at any time in writing delivered to FilmLA, Inc., but in any case shall expire one (1) year from the date of execution set forth below.

I declare under penalty of perjury under the laws of the State of California that I am authorized to appoint SPS as agent for Principal, and based upon that authority I hereby appoint SPS as Principal's agent as set forth herein.

Date: 8/9/2018

Jared Kurt

Representative's Signature

Representative's Name (Please Print)

Locations

Representative's Title (Please Print)

CBS Corporation

Name of Principal (i.e. company name) (Please Print)

Street: 5254 Melrose Avenue Suite 307 D
City: Los Angeles
State: CA
ZIP: 90038

Principal's Mailing Address (Please Print)

323-960-3410

Principal's Phone Number (Please Print)

Stanley Production Services

957 Woodlawn Dr
Thousand Oaks Ca 91360

NOT A PERMIT